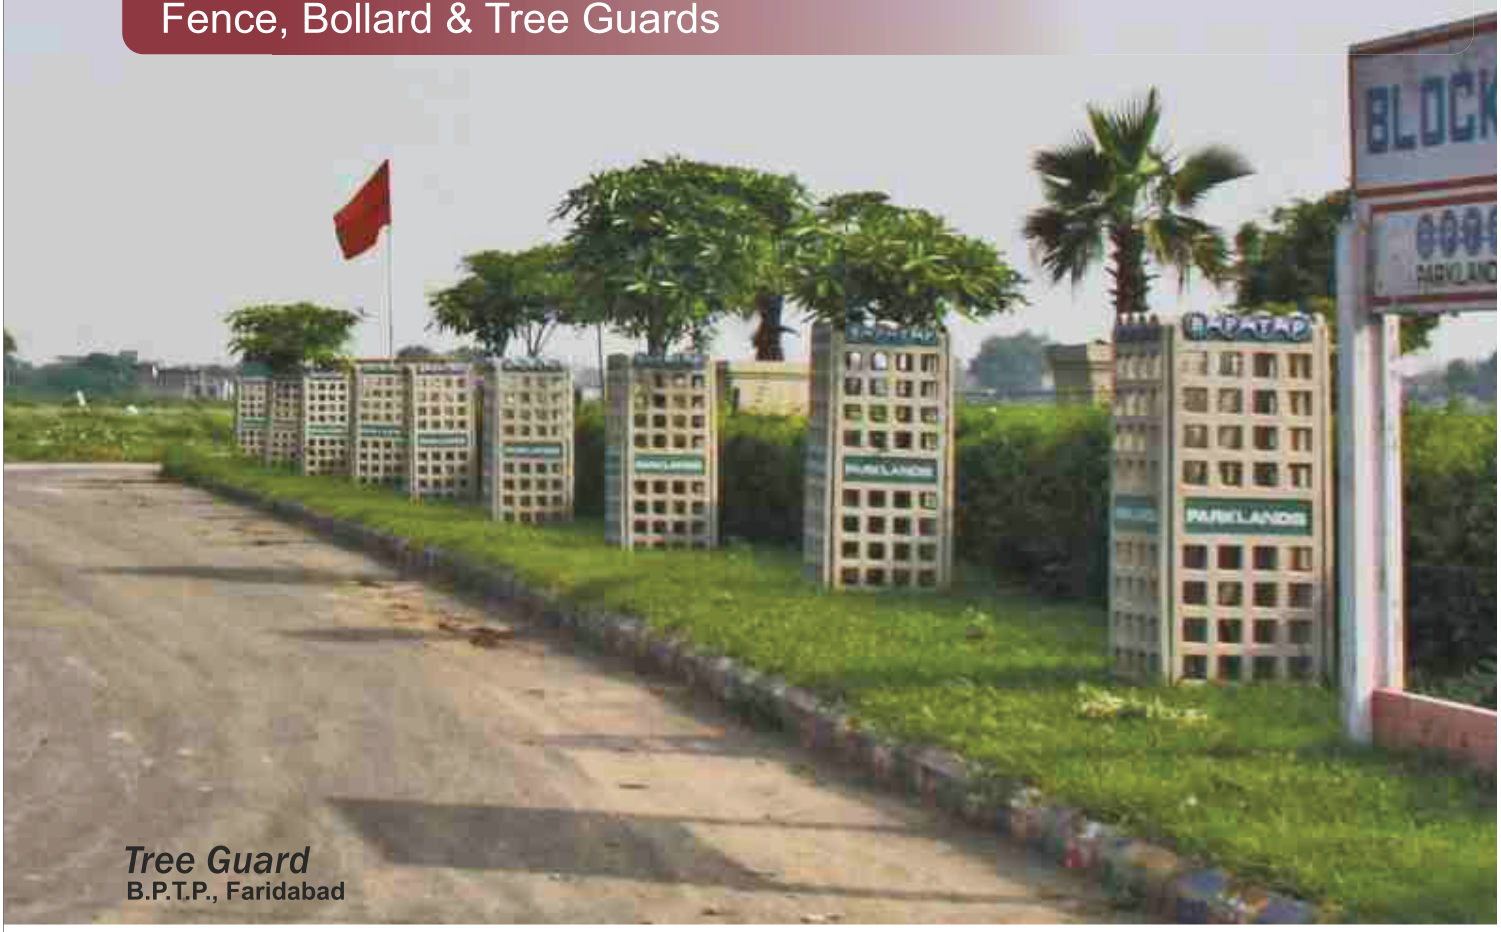

Tree Guard
B.P.T.P., Faridabad

TG 01

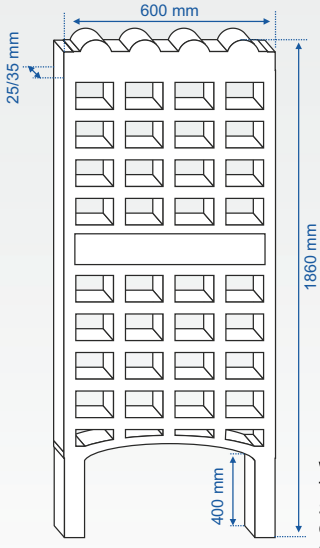

Hight : 1860 mm
Width : 600 mm
Thickness : 25/35 mm
Size of opening : 100x100
Color : Natural (Grey)
Grade of concrete :M-30

Specification

- Consist of four panels of size 1860mm (Height) X 600mm (Width) X 25/35mm (thickness); Size of opening: 100mm X 100mm
- Manufactured with M-30 grade of concrete using vibro-compaction process using jointless FRP moulds so as to achieve shuttering finish
- Suitably reinforced to promote long use and to prevent damage during handling, transportation & erection.